FilmL.A., Inc.
1201 W. 5th Street, Suite T-800
Los Angeles, CA 90017
t: (213)977-8600 - f: (213)977-8601
www.filmla.com

Summary Information

Permit No: F00041151-E **Type of Permit:** FILMING **Release Date:** 07/12/2011

Production Company JESTER FILMS LLC

Insured Company Name JESTER FILMS LLC

Contact Phone No. 1 310-200-3885
Contact Phone No. 2
Fax
Address 5555 MELROSE AVE, LUCY BUNGALOW 103
LOS ANGELES, California 90038

Production Title BABY MAKERS

Type of Production Feature

Producer Darad Dinardi

Director Jay Chandrasekhar

1st AD Michael Rizzoli

Production Manager Darad Dinardi

FilmL.A. Coordinator Erica Wade

Location Manager Sarah Rountree
Primary Phone Mobile - 919-280-5527
Secondary Phone Office - 310-200-3885

Location Assistant Jesse Brooks
Primary Phone Mobile - 773-991-7949
Secondary Phone

Fees

FILMLA FILM PERMIT RIDER FEE $100.00	**Total Permit Fee** $160.00
FILMLA MONITOR FEES - DOUBLE TIME $60.00	**Number of Locations** 1

NOT A PERMIT

FilmL.A., Inc.
1201 W. 5th Street, Suite T-800
Los Angeles, CA 90017
t: (213)977-8600 - f: (213)977-8601
www.filmla.com

Summary Information — Location

Permit Number F00041151-E
Production Company JESTER FILMS LLC
Insured Company JESTER FILMS LLC
Production Title BABY MAKERS

Location Manager Sarah Rountree
Primary Phone Mobile - 919-280-5527
Secondary Phone Office - 310-200-3885

Location Address W 7th St & S Grand Ave, Los Angeles, CA, 90731

Location Type Intersection

Film Dates 7/8/2011 - 7/8/2011 16:00 - 08:00 1 day

Open or Closed to the Public Closed

Generic Conditions
Community Survey Obtained
Must Maintain 5' Clearance on Sidewalks/Walkways
Must maintain local/emergency access
No cast or crew parking on area streets
Number of uniformed officers listed on the permit is a minimum requirement. Permittee remains responsible for deploying a sufficient number of uniformed officers to provide traffic and crowd control to ensure the safety of the film crew and the public.
Uniformed officers shall have a copy of the film permit in their possession and are required to confirm that all traffic control signage devices are in place.

Please see attached documents
41151.pdf
41151.1.pdf

Equipment on Location

Type	Quantity
5 or 10 ton trucks	4
Cast/Crew vehicles	60
Cube Trucks	3
Generator	1
Honey Wagons	1
Picture vehicles	1
Stakebed Trucks	2
Vans	4

Personnel on Location

Type	Quantity
Cast	5
Crew	75
Off-Duty/Retired LAPD Officer(s)	4

Filming Activities Equipment on sidewalk, in curb lane & across street; Intermittent pedestrian control; Intermittent traffic control - 2 minute standard (except 0700-0900 hrs & 1500-1900 hrs); Precision driving (within or below posted speed limit only); Wind effects; Scene: Crash at intersection with Limousine getting hit by car; Staking into the street with anchors to cable the cars ;

Jurisdiction **Political:** Los Angeles City - Council District 15 **Police:** Los Angeles Police Department **Fire:** Los Angeles City

Coordinator Note RIDER "E" EXTENDS END TIME FROM 7AM TO 8AM

Parking

Base Camp
Location Type : Other Location
PORTS O' CALL, SAN PEDRO, CA, 90731

Crew Parking
Location Type : Other Location
PORTS O' CALL, SAN PEDRO, CA, 90731

Parking Notes
Load into lot by 0800hrs on 7/5 & stay until 2359hrs on 7/8
Use of Ports O' Call overflow lot on Sampson Wy for base camp 7/5-7/8

Parking at CIty lot 647 at 474 W 8th St and City lot 641 at 462 W 9th St 7/9-7/12

Using 41 spaces at lot 647 and 80 spaces at 641

NOT A PERMIT

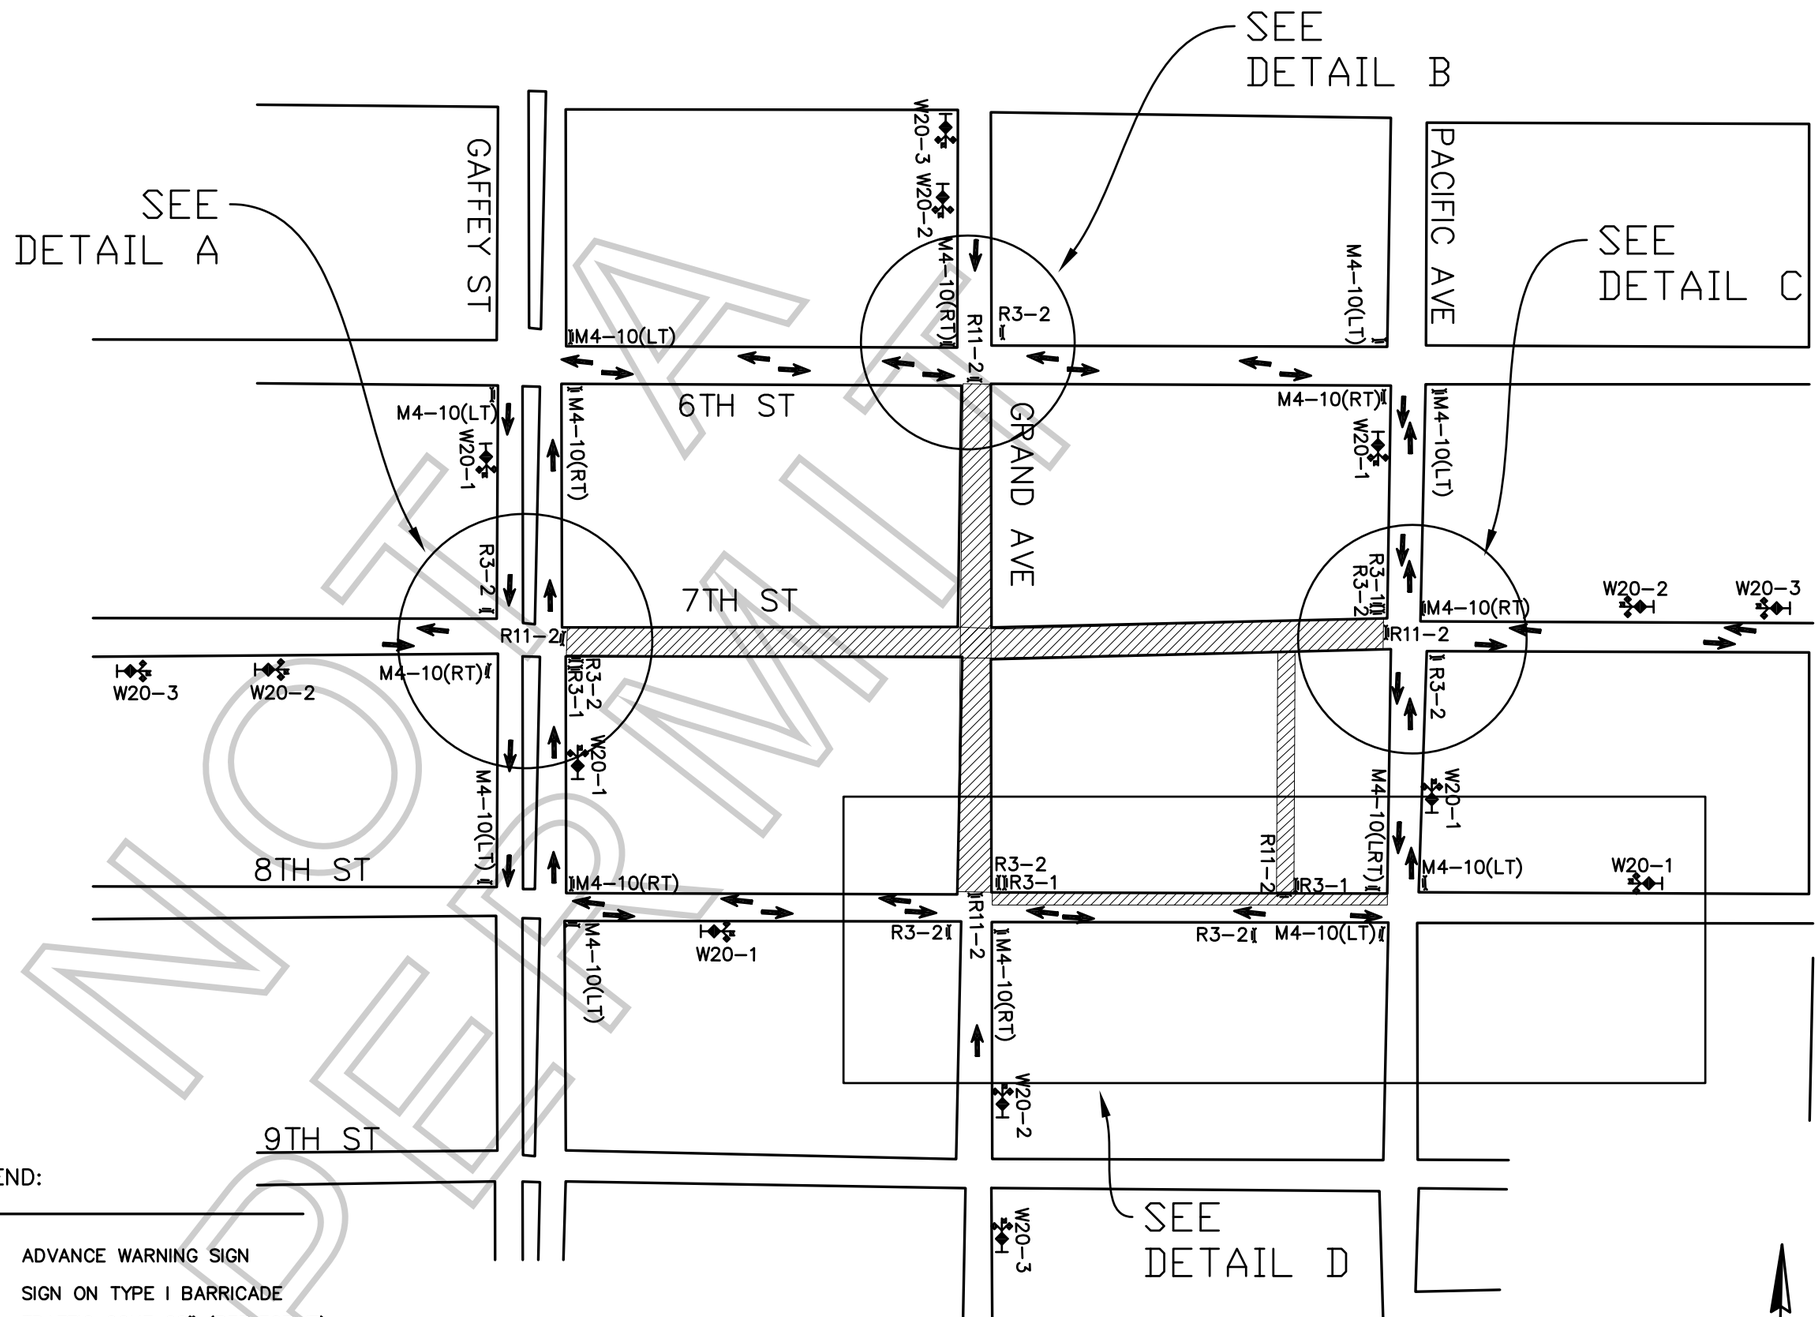

GENERAL NOTES:

1. ALL SIGNING, STRIPING, AND TRAFFIC CONTROL DEVICES SHALL CONFORM TO THE CURRENT STATE OF CALIFORNIA DEPARTMENT OF TRANSPORTATION (CALTRANS) STANDARD PLANS AND STANDARD SPECIFICATIONS, CALIFORNIA M.U.T.C.D., AND ANY ADDENDUMS THERTO, AND AS SHOWN ON THESE PLANS.
2. THERE SHALL BE NO INTERFERENCE WITH TRAFFIC SIGNALS OR CROSSWALKS.
3. CONES SHALL BE 28" MINIMUM HEIGHT AND SHALL HAVE REFLECTORIZED SLEEVES FOR NIGHT WORK.
4. POLICE SHALL DIRECT TRAFFIC AS NECESSARY.

FILM LA COORDINATOR: ERICA WADE
FILM LA PERMIT # F-41151-A

CLOSURE INFO:

FULL CLOSURE OF GRAND AVE
FROM 6TH ST – 8TH ST
7/8, 1900–0600

FULL CLOSURE OF 7TH ST
FROM GAFFEY ST – PACIFIC AVE
7/8, 1900–0600

FULL CLOSURE OF ALLEY WEST OF PACIFIC AVE
FROM 7TH ST – 8TH ST
7/8 & 7/9 1200–0600.

N/S CURB LANE OF 8TH ST
FROM GRAND ST – PACIFIC AVE
7/8 & 7/9, 1200–0600

JESTER
"BABY MAKERS"
LOCATIONS CONTACT:
ALYJOE VALDEZ 323.260.4777(4PPS)

DETOUR PLAN FOR CLOSURES:
7TH ST, B/T GAFFEY ST – PACIFIC AVE
GRAND AVE, B/T 6TH ST – 8TH ST
SHEET 01 OF 03

LEGEND:

- ADVANCE WARNING SIGN
- SIGN ON TYPE I BARRICADE
- TRAFFIC CONE 28" (REFLECTIVE)
- DETOUR ROUTE
- FLASHING ARROW SIGN (FAS)
- CLOSURE/WORK AREA

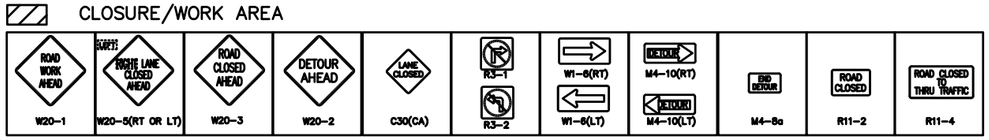

TCP DRAWN BY:
GRACIELA CUEVAS
PACIFIC TRAFFIC CONTROL, INC.
323.981.0600 PH.
LIC # 944488

NOT A PERMIT

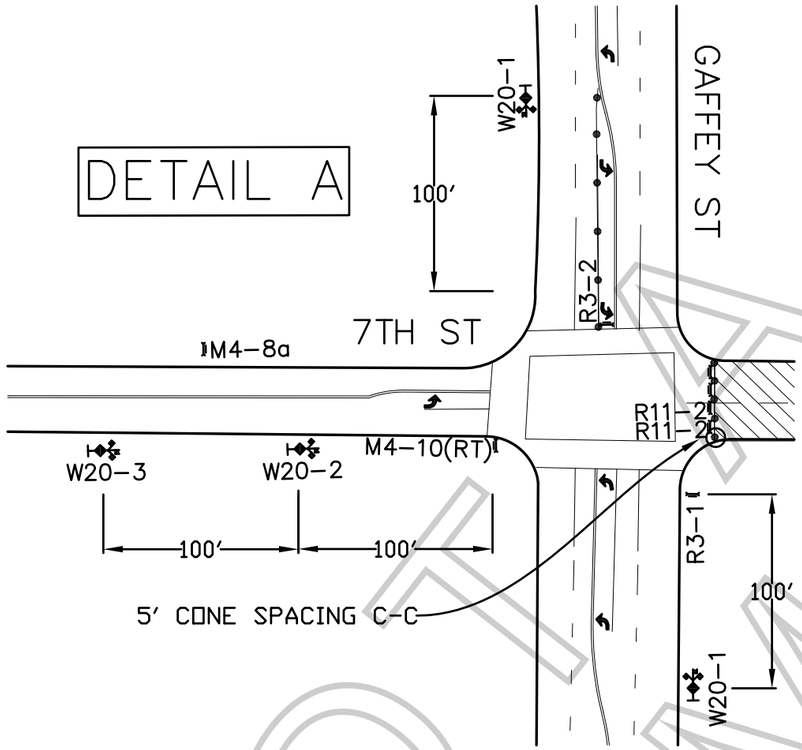

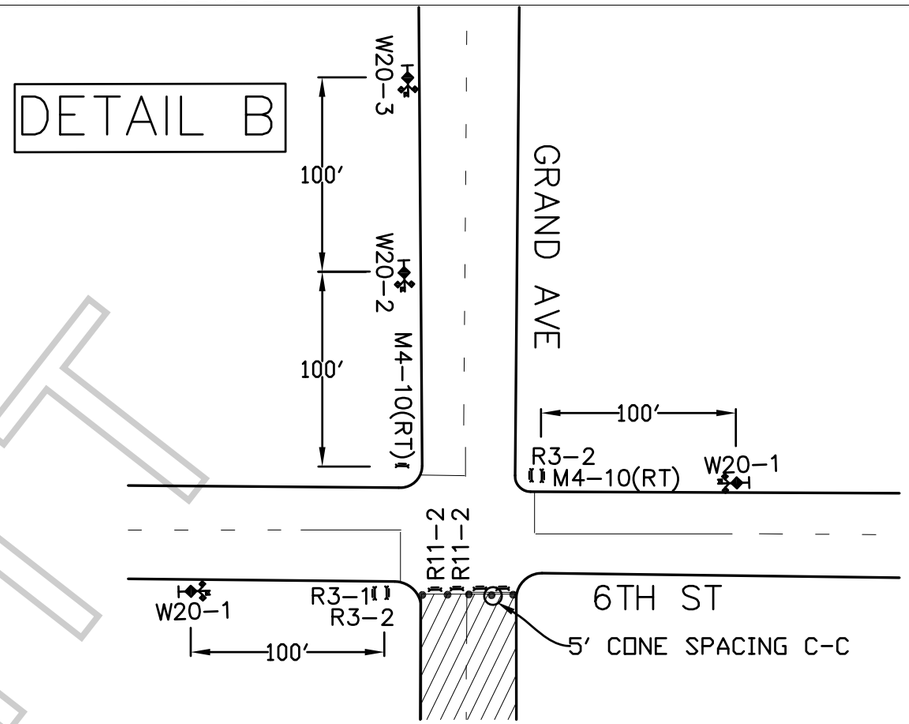

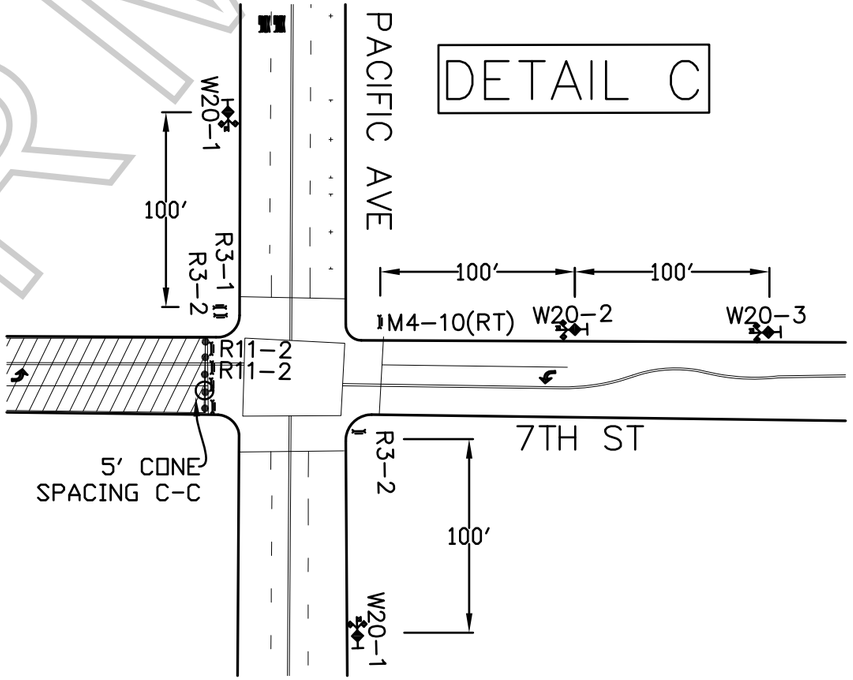

GENERAL NOTES:

1. ALL SIGNING, STRIPING, AND TRAFFIC CONTROL DEVICES SHALL CONFORM TO THE CURRENT STATE OF CALIFORNIA DEPARTMENT OF TRANSPORTATION (CALTRANS) STANDARD PLANS AND STANDARD SPECIFICATIONS, CALIFORNIA M.U.T.C.D., AND ANY ADDENDUMS THERTO, AND AS SHOWN ON THESE PLANS.
2. THERE SHALL BE NO INTERFERENCE WITH TRAFFIC SIGNALS OR CROSSWALKS.
3. CONES SHALL BE 28" MINIMUM HEIGHT AND SHALL HAVE REFLECTORIZED SLEEVES FOR NIGHT WORK.
4. POLICE SHALL DIRECT TRAFFIC AS NECESSARY.

FILM LA COORDINATOR: ERICA WADE
FILM LA PERMIT # F-41151-A

CLOSURE INFO:

FULL CLOSURE OF GRAND AVE
FROM 6TH ST – 8TH ST
7/8, 1900-0600

FULL CLOSURE OF 7TH ST
FROM GAFFEY ST – PACIFIC AVE
7/8, 1900-0600

JESTER
"BABY MAKERS"
LOCATIONS CONTACT:
ALYJOE VALDEZ 323.260.4777(4PPS)

DETAIL PLAN FOR CLOSURES:
7TH ST, B/T GAFFEY ST – PACIFIC AVE
GRAND AVE, B/T 6TH ST – 8TH ST
SHEET 02 OF 03

LEGEND:

- ADVANCE WARNING SIGN
- SIGN ON TYPE I BARRICADE
- TRAFFIC CONE 28" (REFLECTIVE)
- DETOUR ROUTE
- FLASHING ARROW SIGN (FAS)
- CLOSURE/WORK AREA

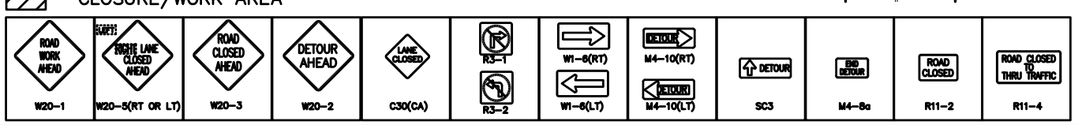

NOT TO SCALE

TCP DRAWN BY:
GRACIELA CUEVAS
PACIFIC TRAFFIC CONTROL, INC.
323.981.0600 PH.
LIC # 944488

NOT A PERMIT